
PS703228A

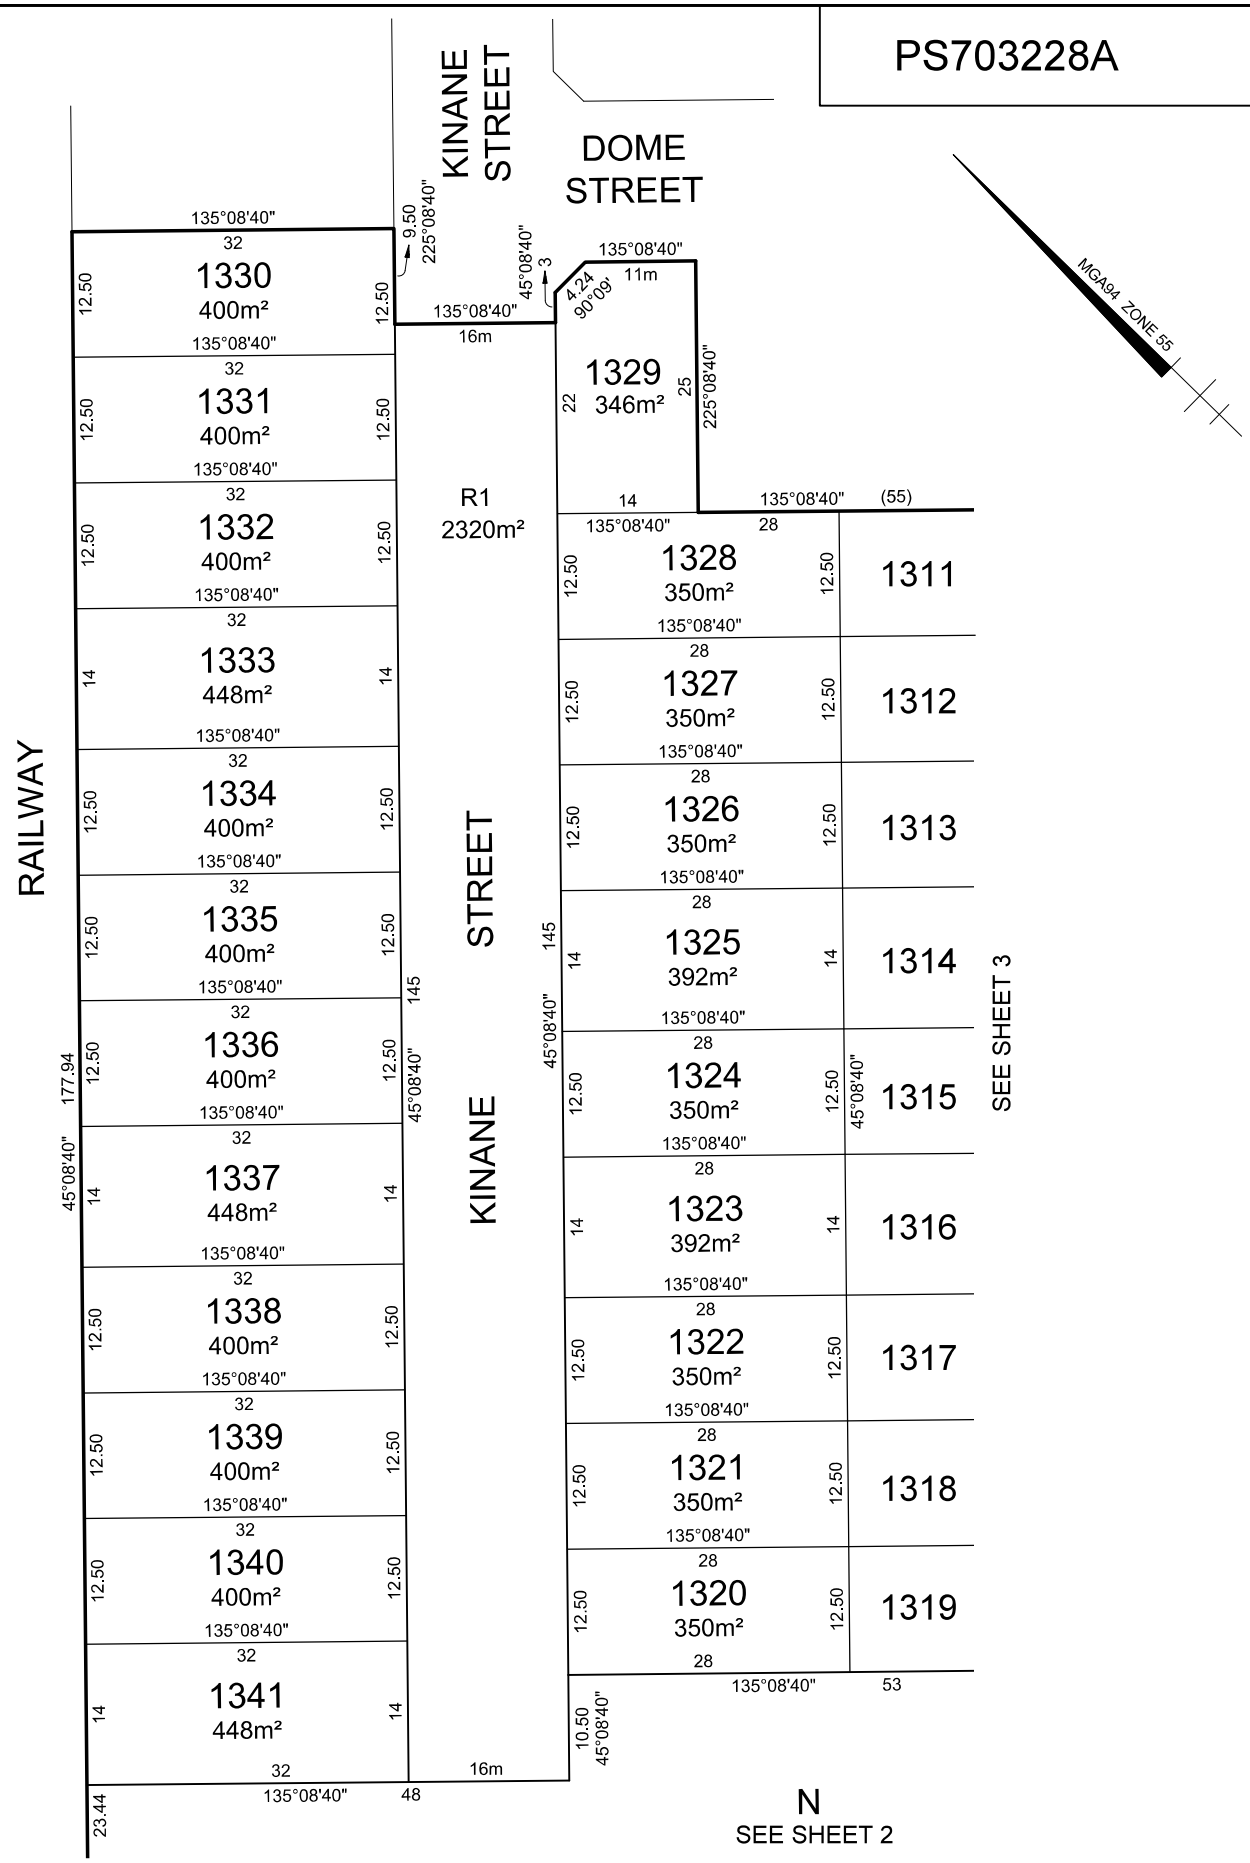

TAYLORS

Urban Development | Built Environments | Infrastructure

8 / 270 Ferntree Gully Road, Notting Hill, Victoria, 3168
Tel: 61 3 9501 2800 | **Web:** taylorsds.com.au

SCALE		ORIGINAL SHEET		
1:500	5 0 5 10 15 20 LENGTHS ARE IN METRES	SIZE: A3	Ref. 02002-S13 Ver. 4	SHEET 4

Licensed Surveyor:

MARK JAMES SOMMERVILLE / Version No 4