
PS703224J

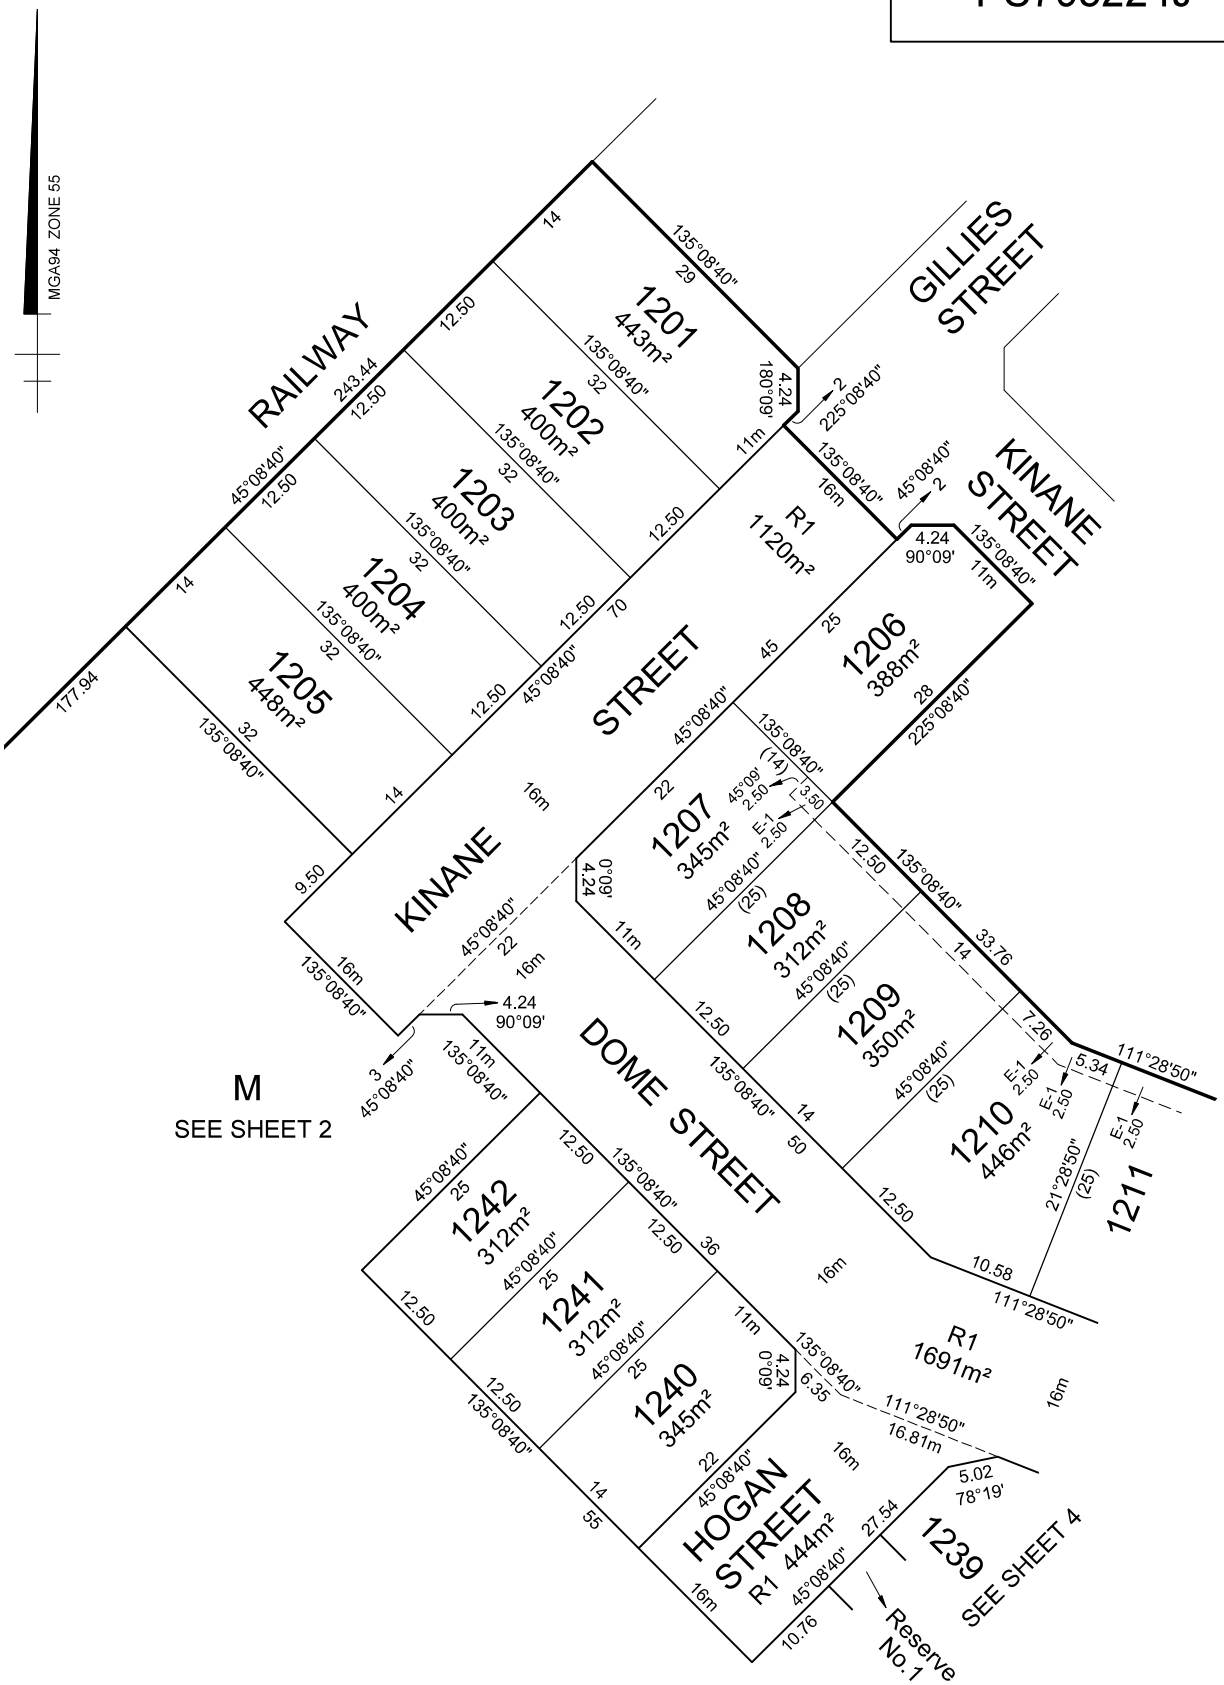

TAYLORS Urban Development | Built Environments | Infrastructure 8 / 270 Ferntree Gully Road, Notting Hill, Victoria, 3168 **Tel:** 61 3 9501 2800 | **Web:** taylorsds.com.au	SCALE 1:500 5 0 5 10 15 20 LENGTHS ARE IN METRES	ORIGINAL SHEET SIZE: A3	Ref. 02002-S12 Ver. 5	SHEET 3
	Digitally signed by: Mark James Sommerville, Licensed Surveyor, Surveyor's Plan Version (5), 27/11/2023, SPEAR Ref: S196592B		Digitally signed by: Melton City Council, 27/11/2023, SPEAR Ref: S196592B	